Attachment B: 600 Tank farm - Interim Access Design Concept

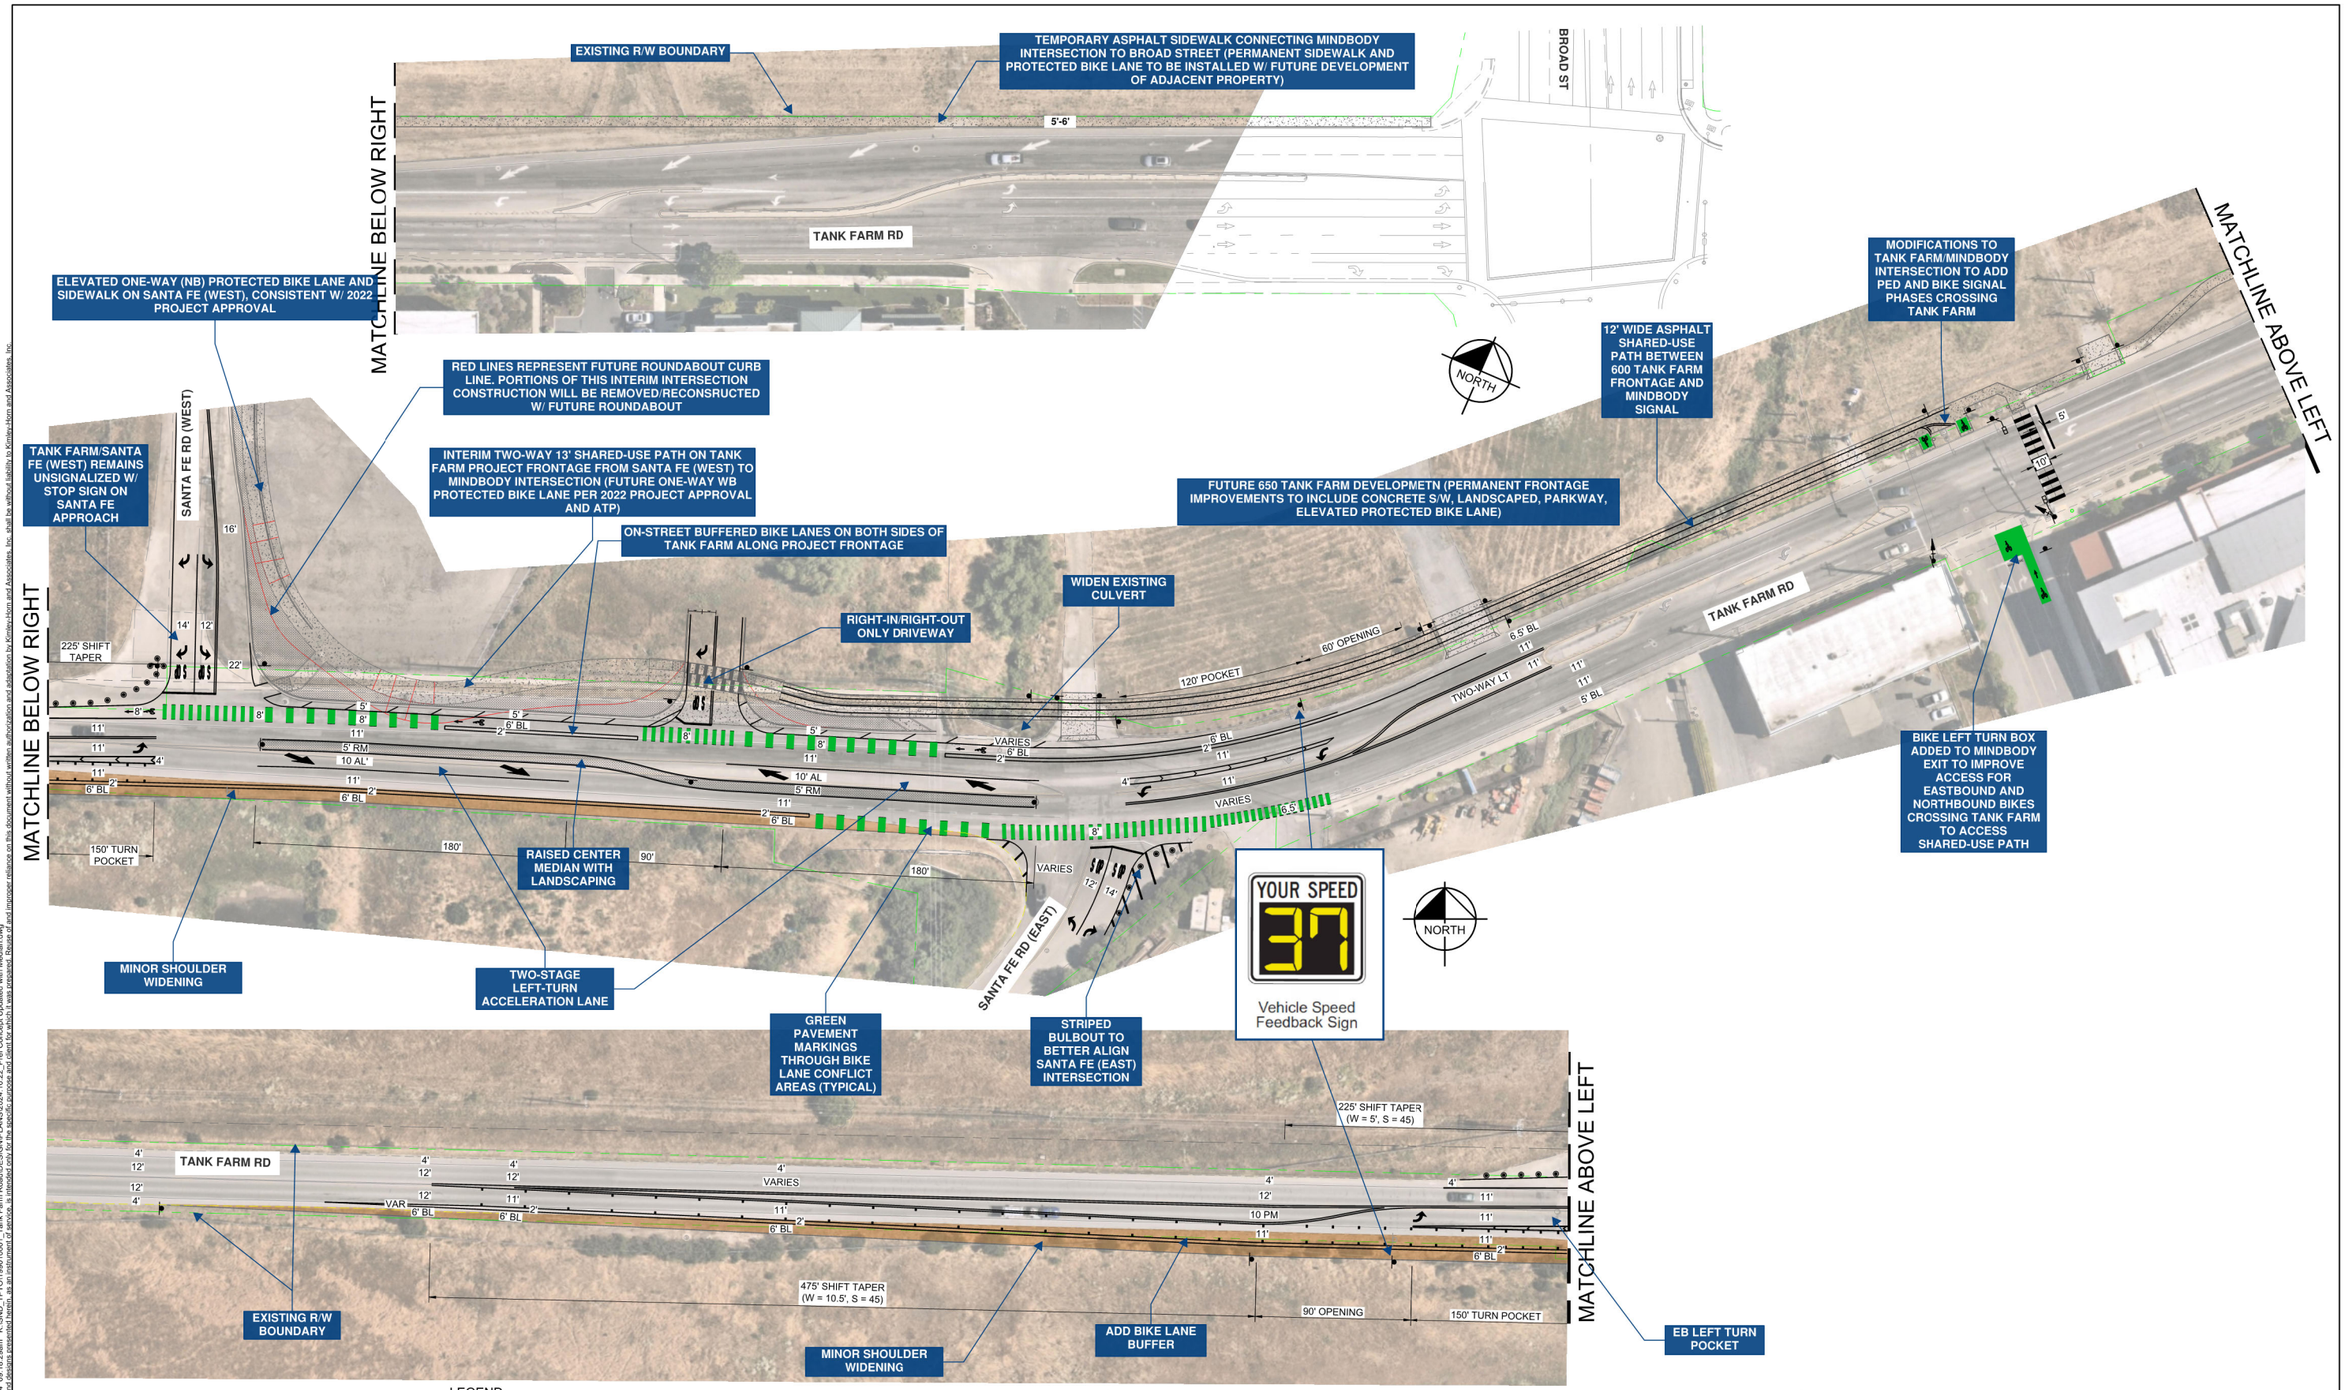

LEGEND

- ROADWAY WIDENING
- ROUNDABOUT IMPROVEMENTS NOT CONSTRUCTED
- EXISTING RIGHT-OF-WAY
- (TS) SIGNALIZED INTERSECTION

GRAPHIC SCALE IN FEET: 0 20 40 80

ENGINEER OF RECORD:
PRELIMINARY
Not for Construction
Prepared for Concept Plan submittal for review only, not for construction or permits
Kimley»Horn
Engineer: JOSIAH SHULTZ
P.E. No. 84152 Date: 6/7/2024

DATE: 6/7/2024

DEVELOPER:
COVELOP INC
1304 GARDEN ST
SAN LUIS OBISPO, CA 93401

PREPARED BY:
Kimley»Horn
© 2023 KIMLEY-HORN AND ASSOCIATES, INC.
401 B STREET, SUITE 600; SAN DIEGO, CA 92101
PHONE: 619-234-9411

CITY OF SAN LUIS OBISPO
600 TANK FARM RD
SAN LUIS OBISPO, CA 93401

PREFERRED ALTERNATIVE

SCALE: AS SHOWN

SHEET No. 01 OF 01

Plotted By: Rowe, Josh October 22, 2024 09:18:28am K:\SLO_TPTO\190010001_Tank Farm Road\DESIGN\PLANS\2024.10.22_Prel Concept Updated with Median.dwg
This document, together with the concepts and designs presented herein, as an instrument of service, is intended only for the specific purpose and client for which it was prepared. Reuse of and improper reliance on this document without written authorization and adaptation by Kimley-Horn and Associates, Inc. shall be without liability to Kimley-Horn and Associates, Inc.